


C:\c_drive\hisham\Documents\Phase-2 warehouse number change as per subdivision\1546-4899\A-204_GFP (TYPE A-204-2,3,5).dwg Drawing Name-A-204-GFP.dwg 7-10-12-12-13-15 May 23, 2014-11:09pm

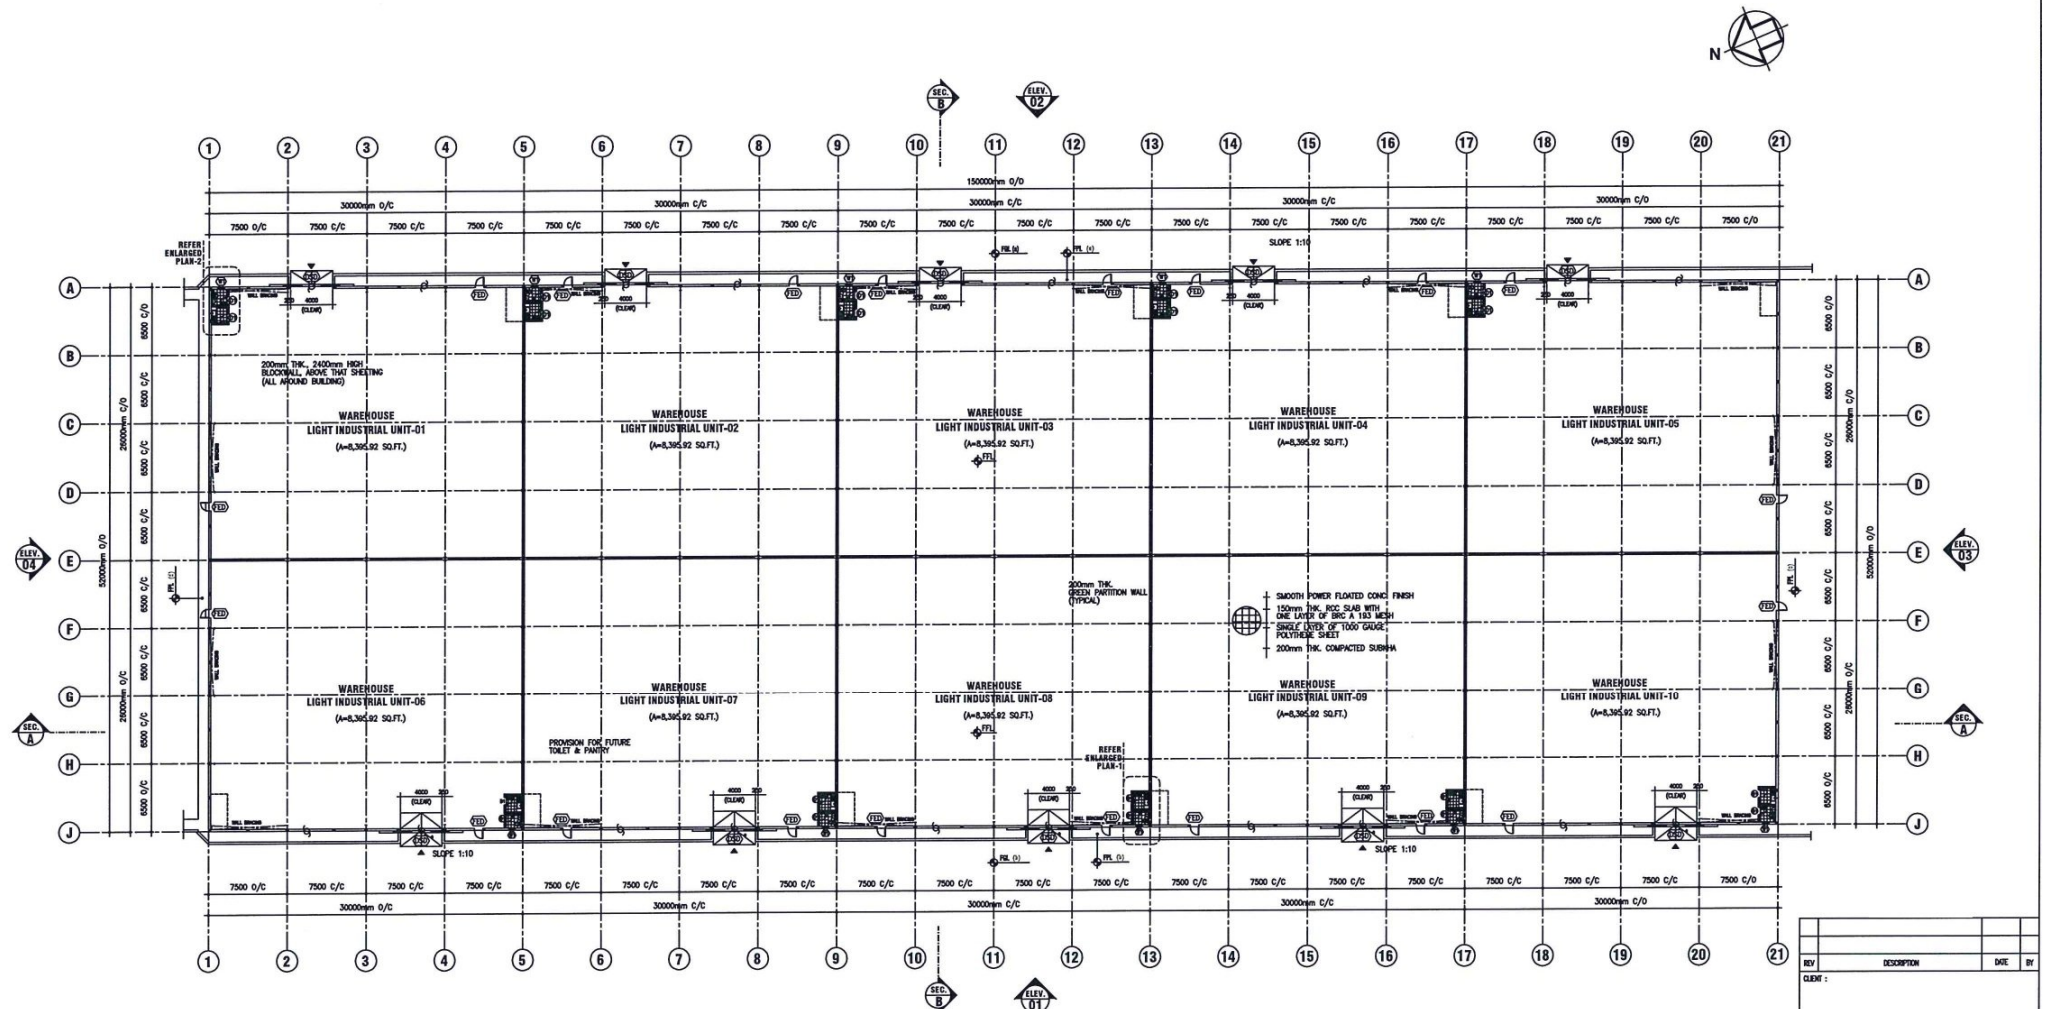

LEGEND :


- 200mm THK., 2400mm HIGH EXTERNAL BLOCKWALL
- 200mm THK., 2400mm HIGH GREEN PARTITION WALLS
- 200mm THK., 2400mm HIGH GREEN PARTITION WALLS (FOR TOILET & PANTRY)
- FFL - FINISHED FLOOR LEVEL
- FPL - FINISHED FOOTPATH LEVEL
- FGL - FINISHED GROUND LEVEL

NOTES:-

- ALL DIMENSIONS ARE IN MILLIMETERS, UNLESS NOTED OTHERWISE
- DO NOT SCALE THE DRAWINGS ONLY FIGURED DIMENSIONS ARE TO BE FOLLOWED.
- * DSD AT 150mm BELOW FFL


INDIVIDUAL BUILDING LEVELS

BLDG. NO.	FFL	FPL				FGL	
		(a)	(b)	(c)	(d)	(a)	(b)
BLDG. 02	+37.20M.	+37.15M.	+37.05M.	+37.15M.	+36.70M.	+37.05M.	+36.90M.
BLDG. 03	+37.45M.	+37.40M.	+37.30M.	+37.40M.	+36.95M.	+37.30M.	+37.15M.
BLDG. 05	+36.80M.	+36.75M.	+36.65M.	+36.75M.	+36.35M.	+36.65M.	+36.50M.

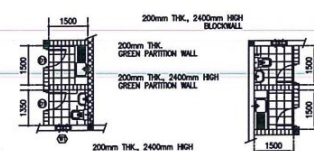

PLAN - 1
SCALE: 1:100

PLAN - 2
SCALE: 1:100

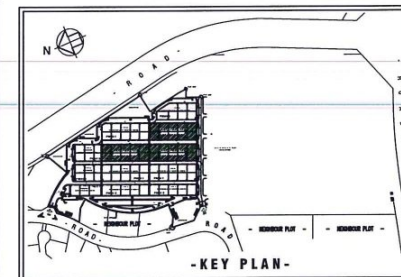

REV	DESCRIPTION	DATE	BY
CLIENT :			
LESSOR:			
OTHER ENGINEERING CONSULTANTS reserves the responsibility of this drawing under the fact that all data on this drawing must be of all those who are responsible. The drawing is based on the existing data and without the intended to verify the accuracy of the data. ENGINEERING CONSULTANTS.			
JOB TITLE:	WAREHOUSE BLDGS. (LIGHT INDUSTRIAL UNITS PHASE-1) AT DUBAI INVESTMENT PARK II ON PLOT NO. 5974899		
DRAWING TITLE:	L.I.U. TYPE-A2 GROUND FLOOR PLAN (TYP. FOR BLDG. - 2,3,5)		
SCALE:	DATE:	DRAWN BY:	CHECK BY:
AS SHOWN			
CAD FILE:	DWG No.	A-204	
6122			