



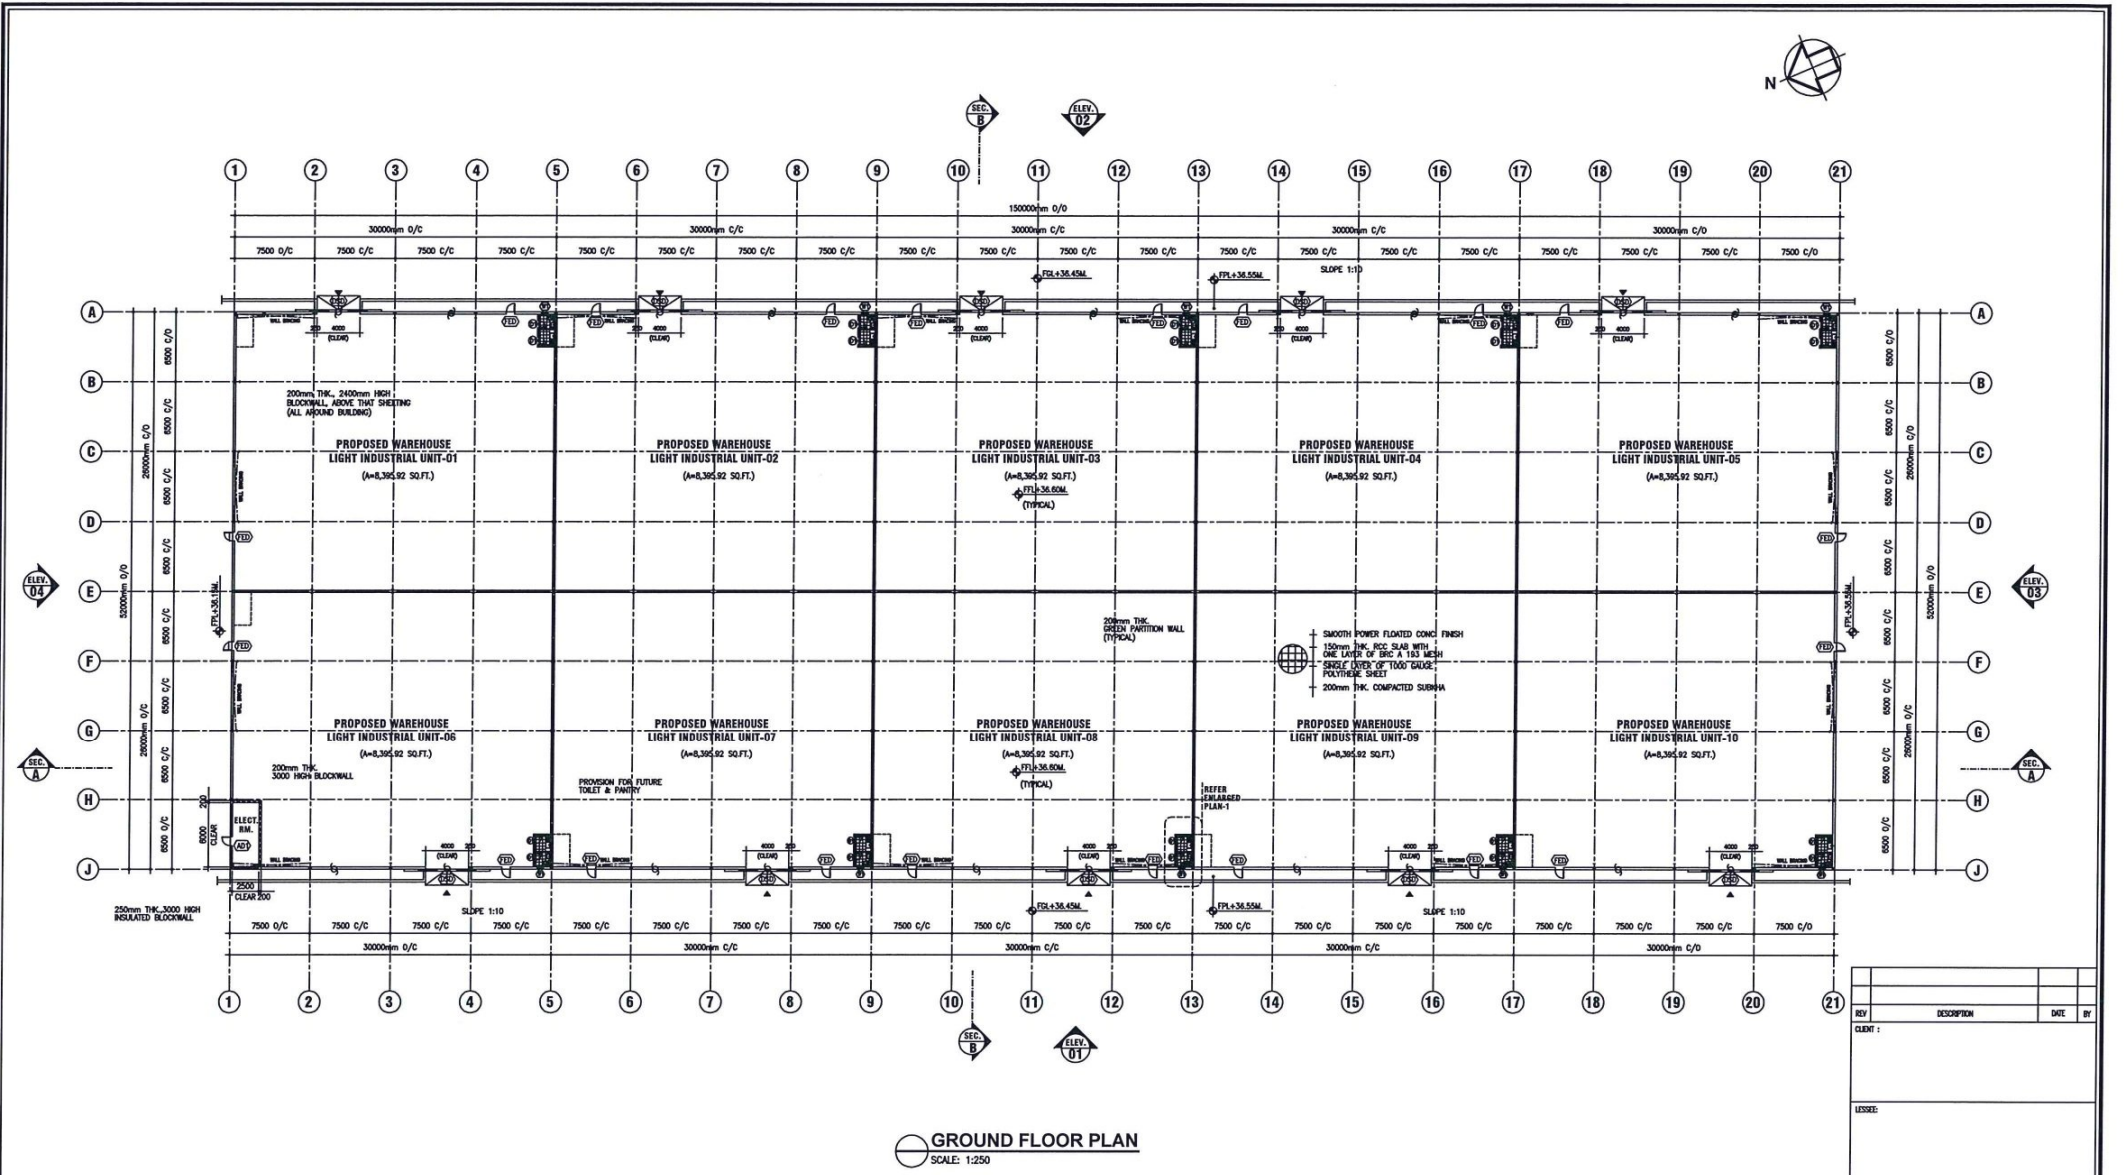


LEGEND :

	200mm THK., 2400mm HIGH EXTERNAL BLOCKWALL
	200mm THK., FULL HEIGHT GREEN PARTITION WALLS
	200mm THK., 3000mm HIGH BLOCKWALL
	250mm THK., 3000mm HIGH INSULATED BLOCKWALL
	100mm THK., 2400mm HIGH BLOCKWALL (FOR TOILET & PANTRY)
F.F.L. - FINISHED FLOOR LEVEL F.P.L. - FINISHED FOOTPATH LEVEL F.G.L. - FINISHED GROUND LEVEL	

NOTES:-

1. ALL DIMENSIONS ARE IN MILLIMETERS. UNLESS NOTED OTHERWISE.
2. DO NOT SCALE THE DRAWINGS ONLY FIGURED DIMENSIONS ARE TO BE FOLLOWED.

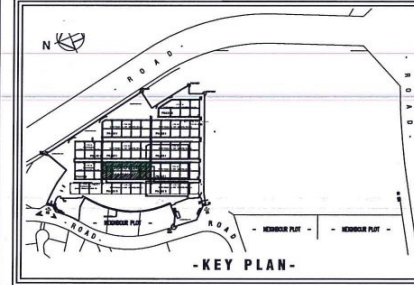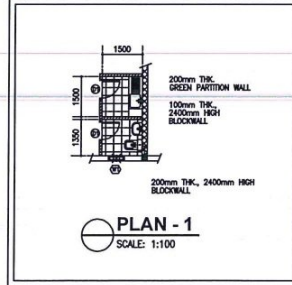

REV	DESCRIPTION	DATE	BY
CLIENT :			
LESSOR:			
CONTRACTING CONSULTANTS reserves the ownership of this drawing under the law. All rights are hereby reserved and all third parties are hereby notified that this drawing is issued for the use of the client and is not to be copied, reproduced, modified or altered in any way without the prior written consent of the CONTRACTING CONSULTANTS.			
JOB TITLE: PROPOSED WAREHOUSE BLDGS. (LIGHT INDUSTRIAL UNITS PHASE-I) AT DUBAI INVESTMENT PARK II ON PLOT NO. 5974899			
DRAWING TITLE: L.I.U. TYPE-A2 GROUND FLOOR PLAN (BUILDING - 04)			
SCALE:	DRAWN BY:	CHECK BY:	FILED ON:
AS SHOWN			
CAD FILE:	SHEET NO.	SHEET NO.	SHEET NO.
0122	A-207		0