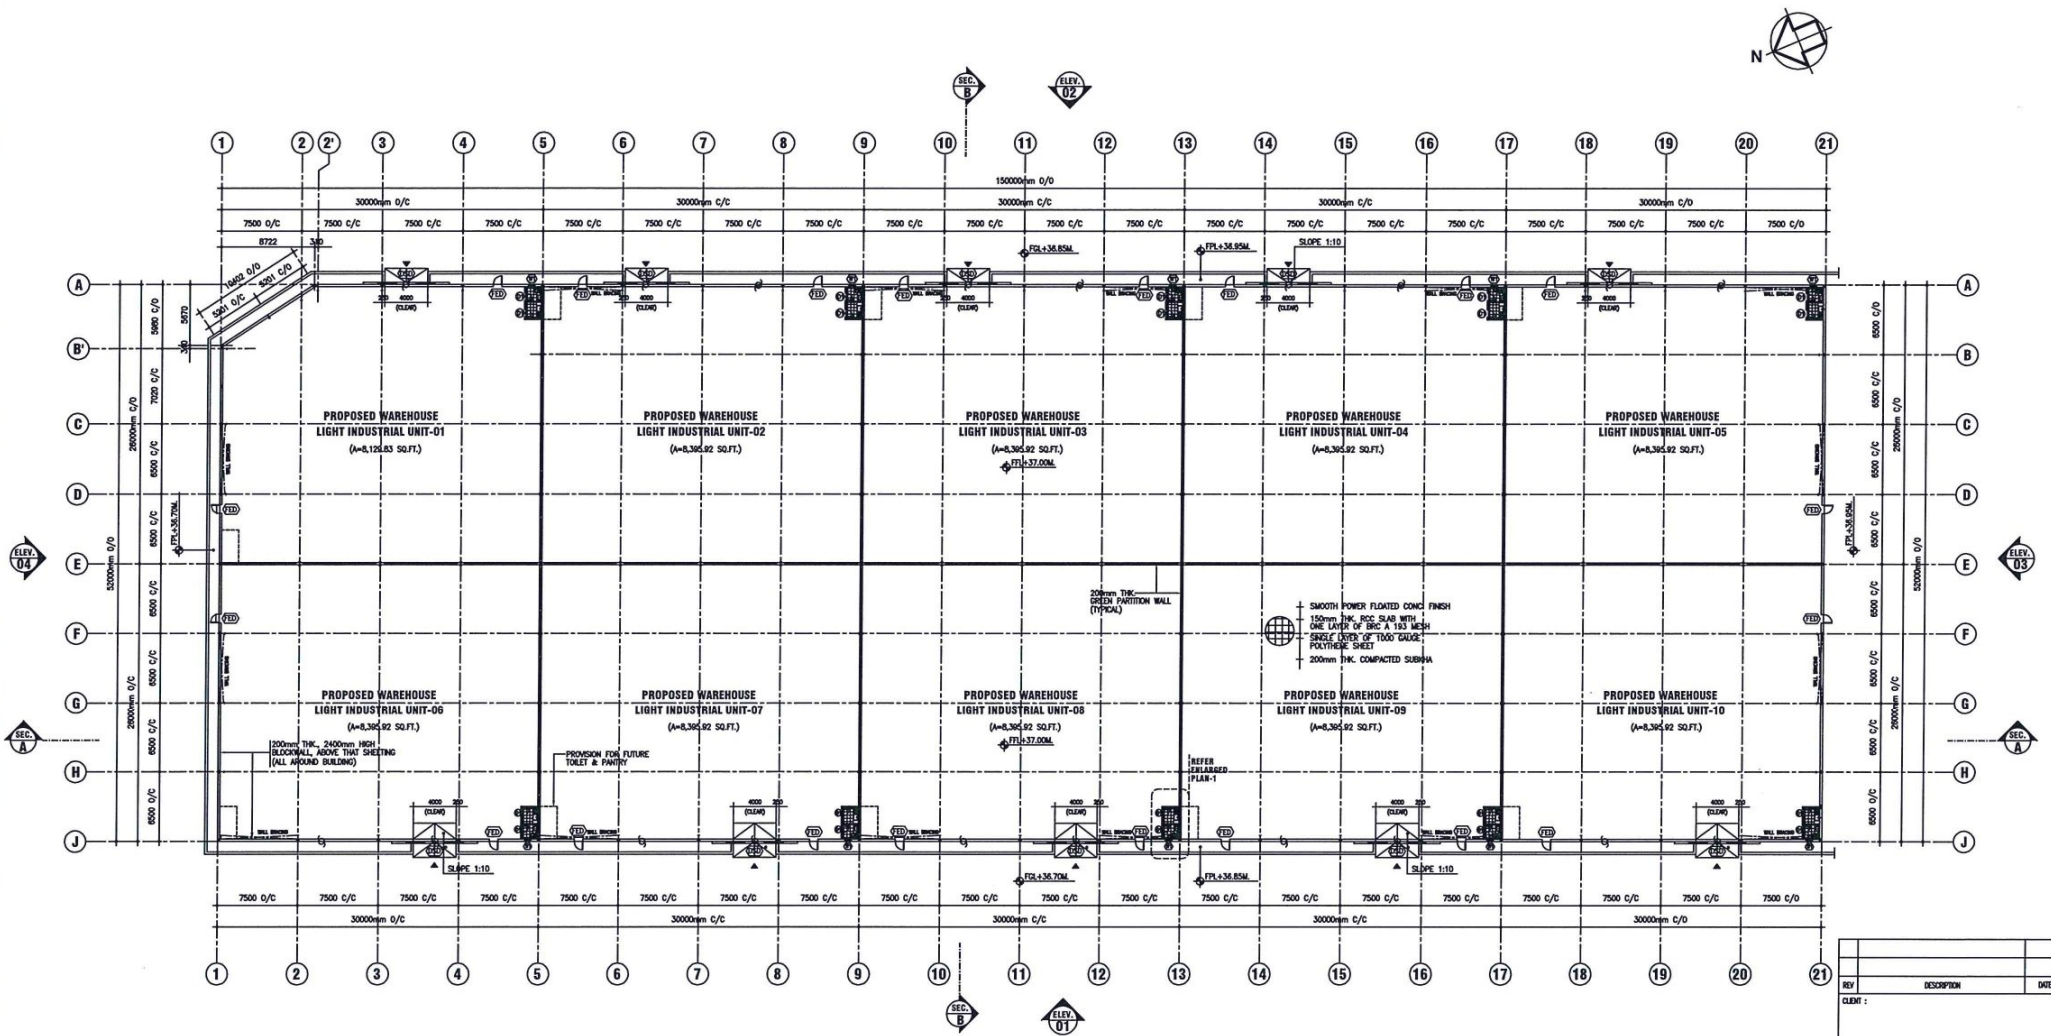

GROUND FLOOR PLAN
SCALE: 1:250

LEGEND :

- 200mm THK., 2400mm HIGH EXTERNAL BLOCKWALL
- 200mm THK., FULL HEIGHT GREEN PARTITION WALLS
- 100mm THK., 2400mm HIGH BLOCKWALL (FOR TOILET & PANTRY)

FFL – FINISHED FLOOR LEVEL
FPL – FINISHED FOOTPATH LEVEL
FGL – FINISHED GROUND LEVEL

NOTES:-

1. ALL DIMENSIONS ARE IN MILLIMETERS. UNLESS NOTED OTHERWISE
2. DO NOT SCALE THE DRAWINGS ONLY FIGURED DIMENSIONS ARE TO BE FOLLOWED.
3. * DSD AT 150mm BELOW FFL.

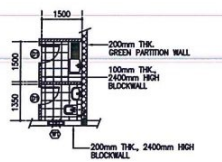

PLAN - 1
SCALE: 1:100

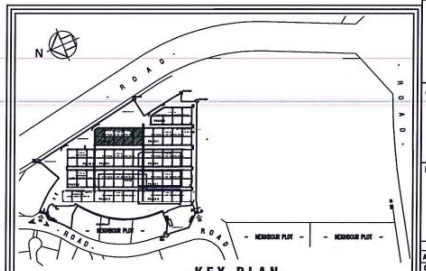

-KEY PLAN-

REV	DESCRIPTION	DATE	BY

CLIENT :

LESSEE:

ORION ENGINEERING CONSULTANTS reserves the ownership of this drawing under the law. All rights on this drawing vest of all these with our company. This drawing is issued on the condition that it is not copied, reproduced, retained or disclosed to any unauthorized person either wholly or in part without the consent in writing of the ORION ENGINEERING CONSULTANTS.

JOB TITLE:
PROPOSED WAREHOUSE BLDGS.
(LIGHT INDUSTRIAL UNITS PHASE-I)
AT DUBAI INVESTMENT PARK II
ON PLOT NO. 5974899

DRAWING TITLE:
L.I.U. TYPE-A3
GROUND FLOOR PLAN
(BUILDING. -06)

SCALE:	DATE:	DRWN BY:	CHKD BY:	PLOTTED ON:
AS SHOWN				
CAD FILE:				

JOB No. 6122 | DWG No. A-208 | REVN.