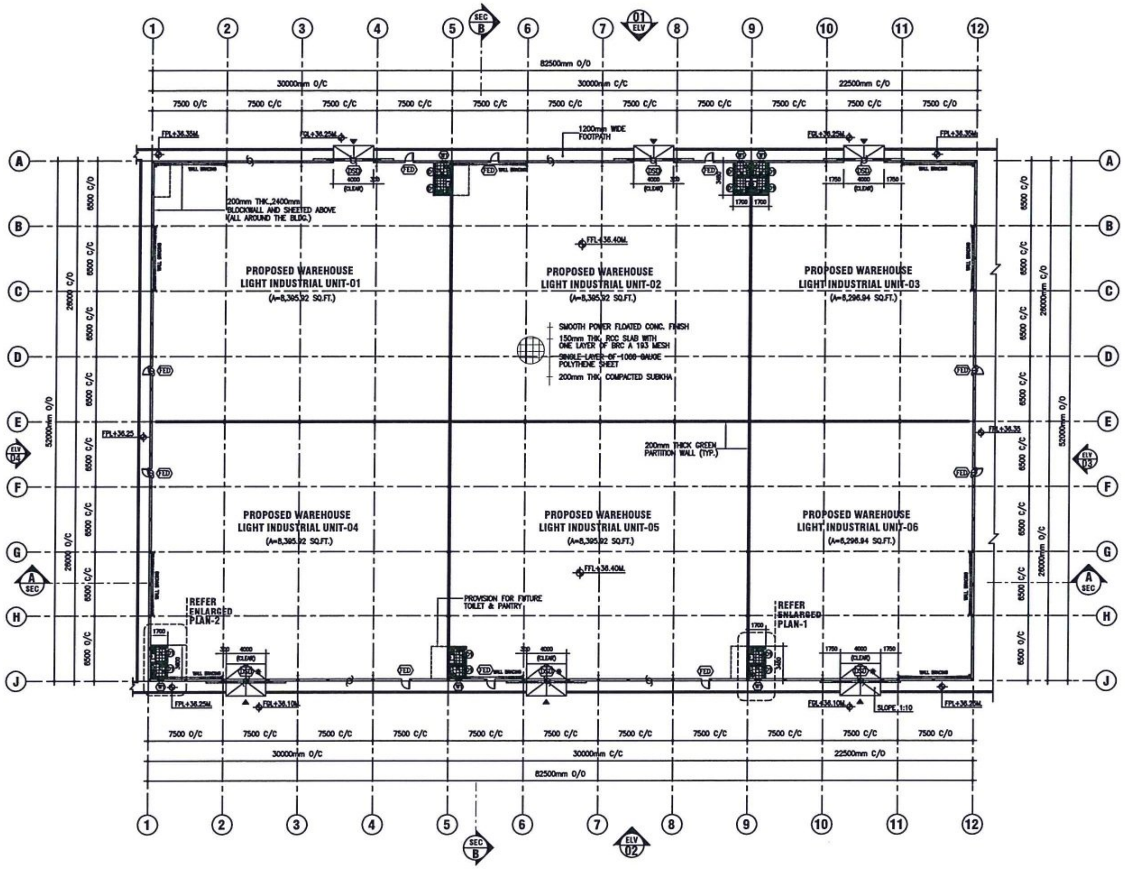
1
2
3
4
5
6
7
8
9
10
11
12
SEC B
01 ELV
02 ELV
82500mm O/O
30000mm O/C
30000mm C/C
22500mm C/O
7500 O/C
7500 C/C
7500 C/O
A
B
C
D
E
F
G
H
J
6500 C/O
6500 C/C
6500 O/C
26000 C/O
28000mm C/O
52000mm O/O
26000 O/C
28000mm O/C
FPL+36.35M.
FGL+36.25M.
FPL+36.25
FPL+36.25M.
FGL+36.10M.
FPL+36.35
FFL+36.40M.
1200mm WIDE FOOTPATH
DSD
FED
4000 (CLEAR)
1700
1750
3400
200mm THK.,2400mm BLOCKWALL AND SHEETED ABOVE (ALL AROUND THE BLDG.)
PROPOSED WAREHOUSE LIGHT INDUSTRIAL UNIT-01 (A=8,395.92 SQ.FT.)
PROPOSED WAREHOUSE LIGHT INDUSTRIAL UNIT-02 (A=8,395.92 SQ.FT.)
PROPOSED WAREHOUSE LIGHT INDUSTRIAL UNIT-03 (A=8,296.94 SQ.FT.)
PROPOSED WAREHOUSE LIGHT INDUSTRIAL UNIT-04 (A=8,395.92 SQ.FT.)
PROPOSED WAREHOUSE LIGHT INDUSTRIAL UNIT-05 (A=8,395.92 SQ.FT.)
PROPOSED WAREHOUSE LIGHT INDUSTRIAL UNIT-06 (A=8,296.94 SQ.FT.)
SMOOTH POWER FLOATED CONC. FINISH
150mm THK. RCC SLAB WITH ONE LAYER OF BRC A 193 MESH
SINGLE LAYER OF 1000 GAUGE POLYTHENE SHEET
200mm THK. COMPACTED SUBKHA
200mm THICK GREEN PARTITION WALL (TYP.)
PROVISION FOR FUTURE TOILET & PANTRY
REFER ENLARGED PLAN-2
REFER ENLARGED PLAN-1
SLOPE 1:10
ELV 04
ELV 03
A SEC

GROUND FLOOR PLAN

SCALE: 1:250

LEGEND :

▭	200mm THK., 2400mm HIGH EXTERNAL BLOCKWALL
▨	200mm THK., FULL HEIGHT GREEN PARTITION WALLS
▥	200mm THK., 2400mm HIGH GREEN PARTITION WALLS (FOR TOILET & PANTRY)

FFL	FINISHED FLOOR LEVEL
FGL	FINISHED GROUND LEVEL
FPL	FOOTPATH LEVEL

NOTES:-

1. ALL DIMENSIONS ARE IN MILLIMETERS. UNLESS NOTED OTHERWISE
2. DO NOT SCALE THE DRAWINGS ONLY FIGURED DIMENSIONS ARE TO BE FOLLOWED.
3. ✱ DSD AT 150mm BELOW FFL.

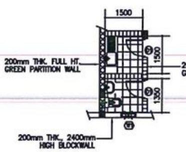
1500
1500
1350
200mm THK. FULL HT. GREEN PARTITION WALL
200mm THK., 2400mm HIGH BLOCKWALL

PLAN-1

SCALE: 1:100

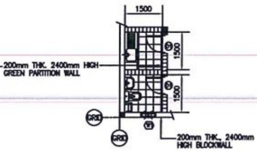
1500
1500
1500
200mm THK. 2400mm HIGH GREEN PARTITION WALL
GRID
GRID
200mm THK., 2400mm HIGH BLOCKWALL

PLAN-2

SCALE: 1:100

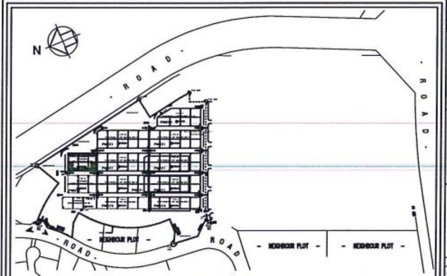

-KEY PLAN-

REV	DESCRIPTION	DATE	BY

CLIENT :

LESSEE:

ORION ENGINEERING CONSULTANTS reserve the ownership of this drawing under the law. All rights on this drawing rest at all times with our company. This drawing is issued on the condition that it is not copied, reproduced, retained or disclosed to any unauthorized person either wholly or in part without the consent in writing of the ORION ENGINEERING CONSULTANTS.

JOB TITLE:

PROPOSED WAREHOUSE BLDGS.
LIGHT INDUSTRIAL UNITS PHASE-II
AT DUBAI INVESTMENT PARK II.
PLOT NO. 5974899

DRAWING TITLE:

L.I.U. TYPE -C
GROUND FLOOR PLAN
(BUILDING - 08

SCALE:	DATE:	DRWN BY:	CHKD BY:	PLOTED ON:
AS SHOWN				
CAD FILE:				
JOB No. 6122	DWG No. A-210			REV. --

E:\C drive\Rashid\Er.bassam\phase-6\Phase-6 warehouse number change as per subdivision\598-4599\A-210_GFP (type C_bldg.-08).dwg/ Drawing Name-A-210_GFP May 25, 2014-12:37pm