


PLOT NUMBER	6731133	
PLOT AREA	5,766.58 M ² (62,070.90 FT ²)	
MAX. GFA	14,417.00 M ² (155,183.30 FT ²)	
MAX. HEIGHT	G+6	
MAX. COVERAGE	N/A	
SETBACK (M)	BUILDING	PODIUM
SIDE (1)	5	N/A
SIDE (2)	10	N/A
SIDE (3)	10	N/A
SIDE (4)	10	N/A

LAND USE / GFA SPLIT

RESIDENTIAL : APARTMENT

PLOT COORDINATES		
ID	EAST	NORTH
1	491132.882	2773254.210
2	491164.318	2773220.967
3	491163.366	2773190.504
4	491063.169	2773193.632
5	491063.169	2773256.386

COORDINATES SYSTEM IS DLTM

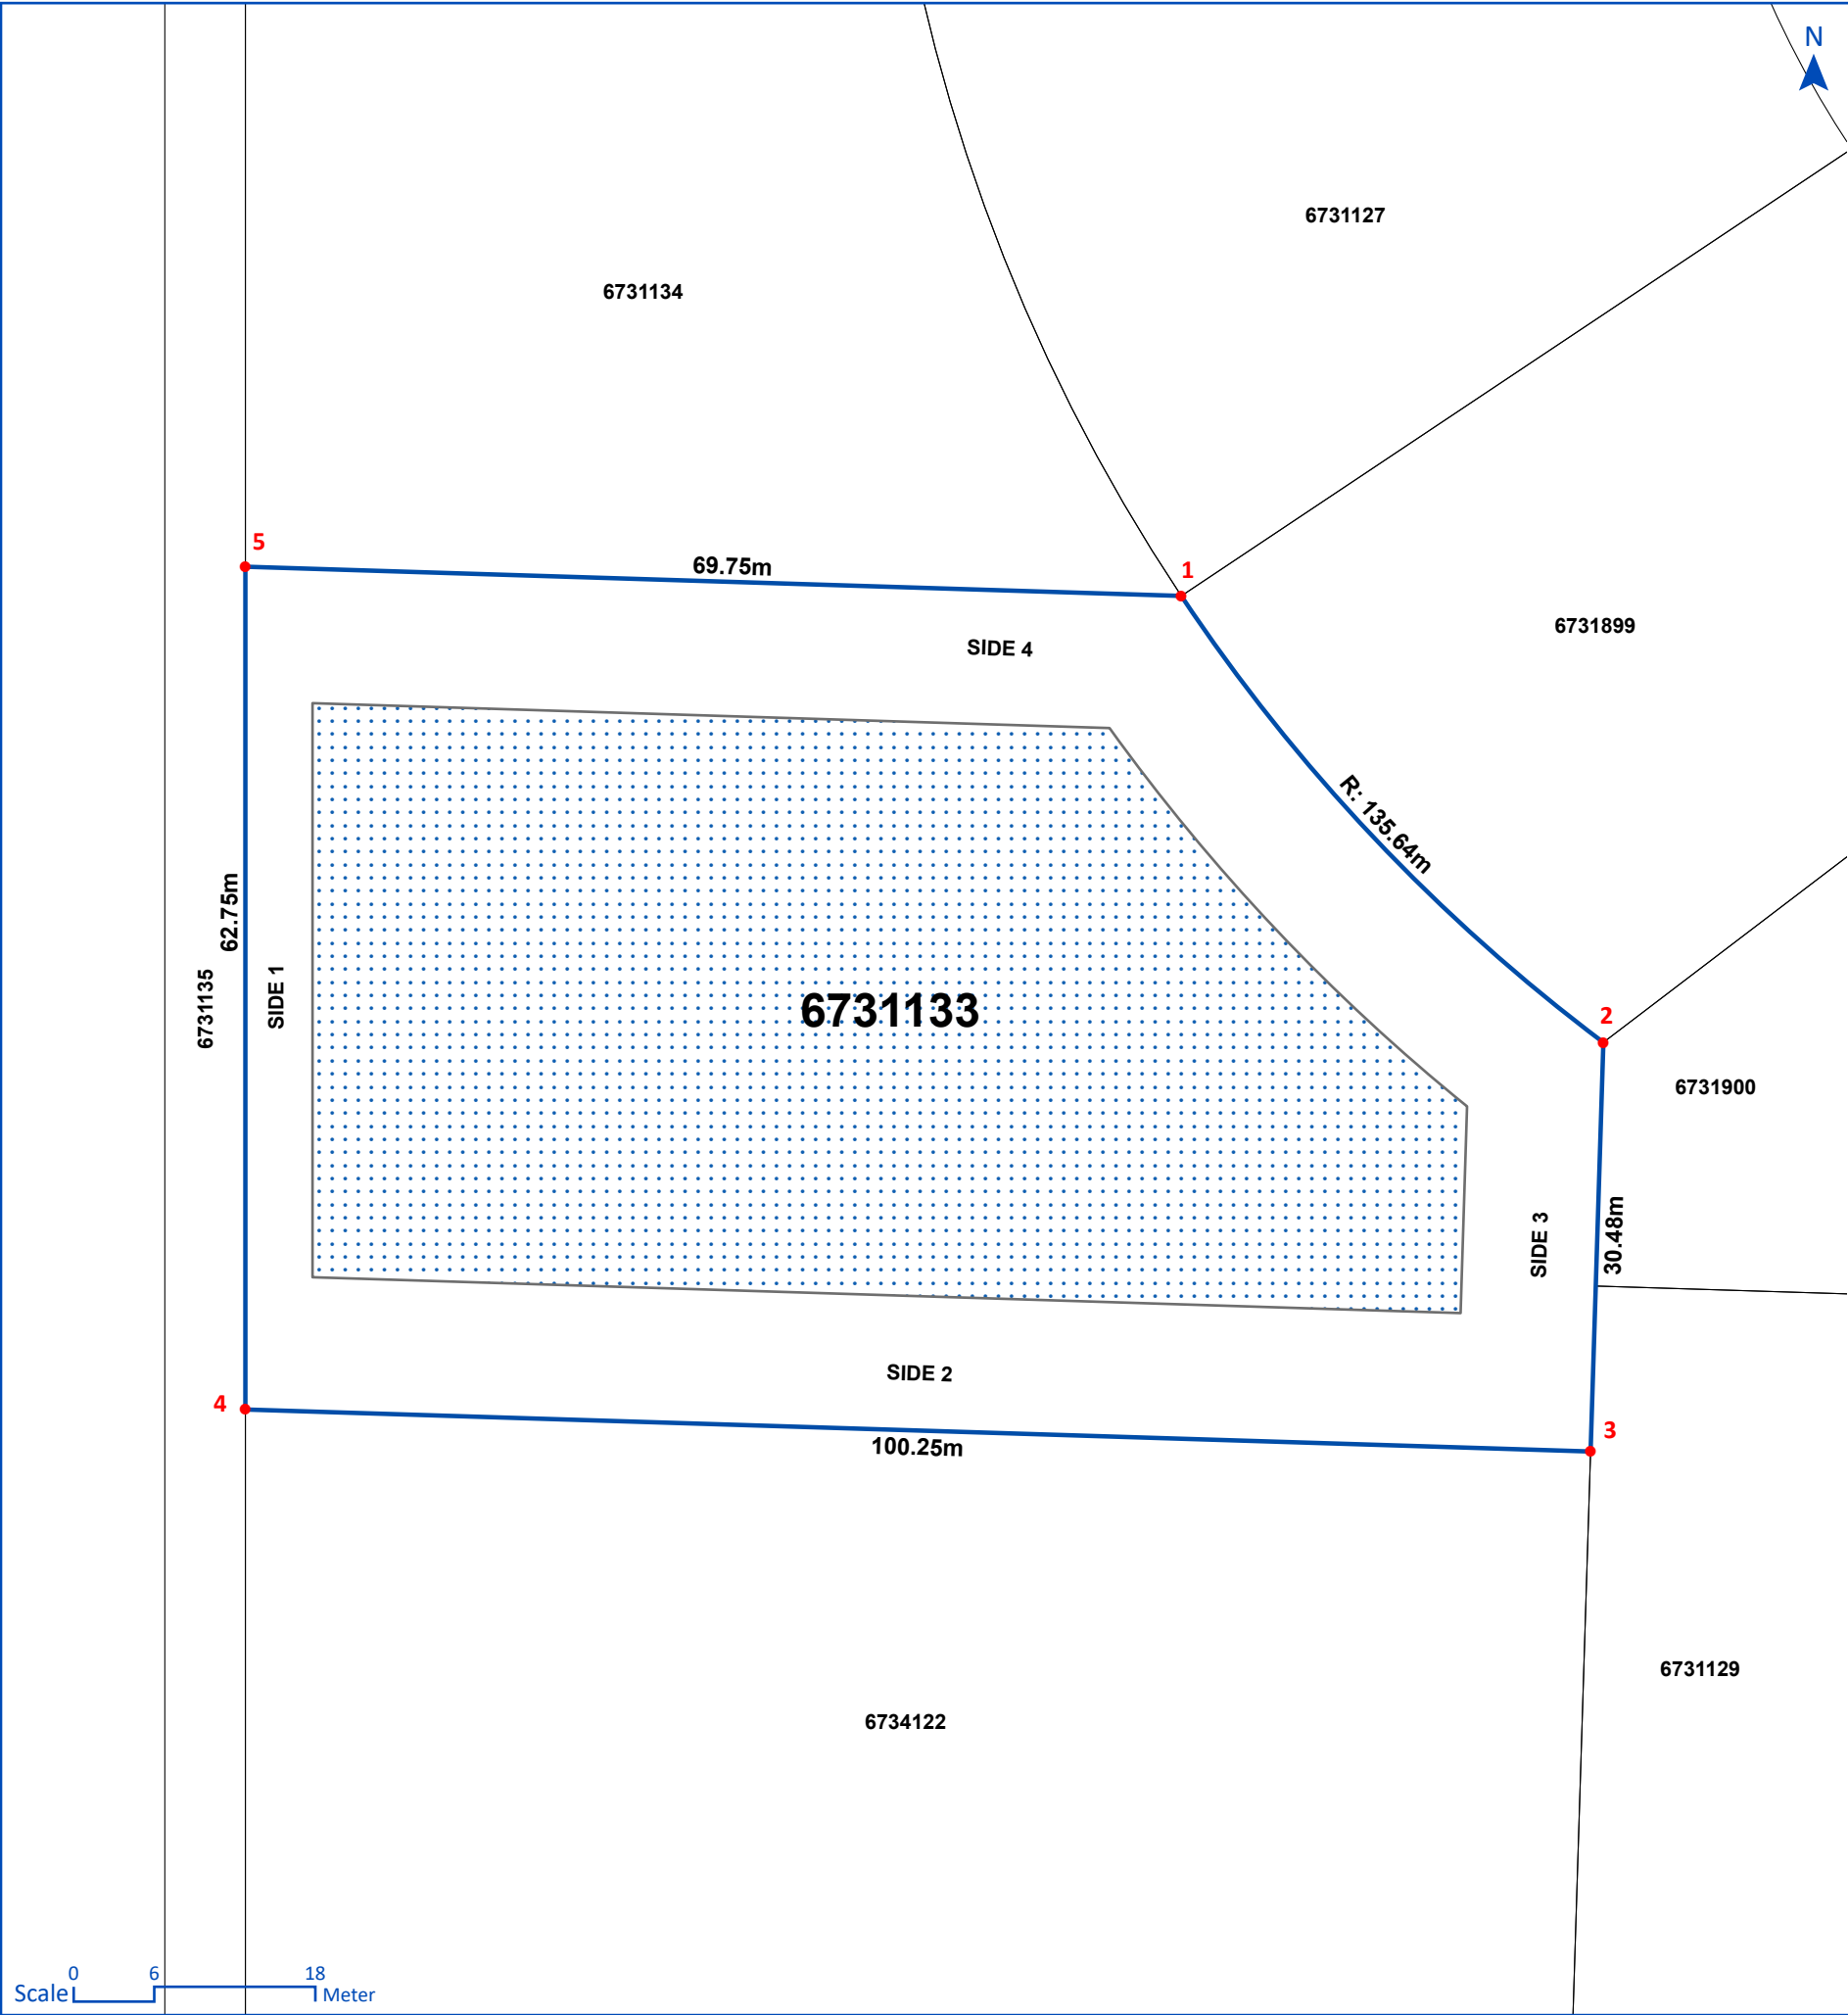

THIS DOCUMENT IS FOR ILLUSTRATION PURPOSE. FINAL DATA CAN BE OBTAINED THROUGH SITE PLAN AND DEMARCATION CERTIFICATES REQUESTS.

PLOT DETAILS


MASTER DEVELOPER

LIWAN (L.L.C)

PROJECT NAME

ARJAN

LOCATION MAP

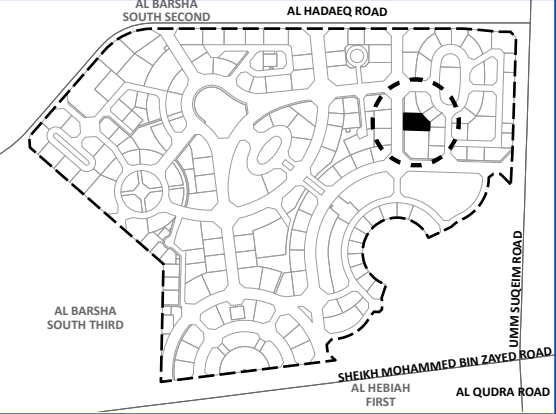

COMMUNITY

AL BARSHA SOUTH THIRD

LEGEND

- PROJECT LIMIT
- PLOT
- BUILDING LIMIT



For live information please scan the QR code or visit
<https://gis.dda.gov.ae/dis/?PlotNumber=6731133>

ISSUE DATE 20/01/2023 11:53:58 AM